EXHIBIT E
PUD SITE PLAN

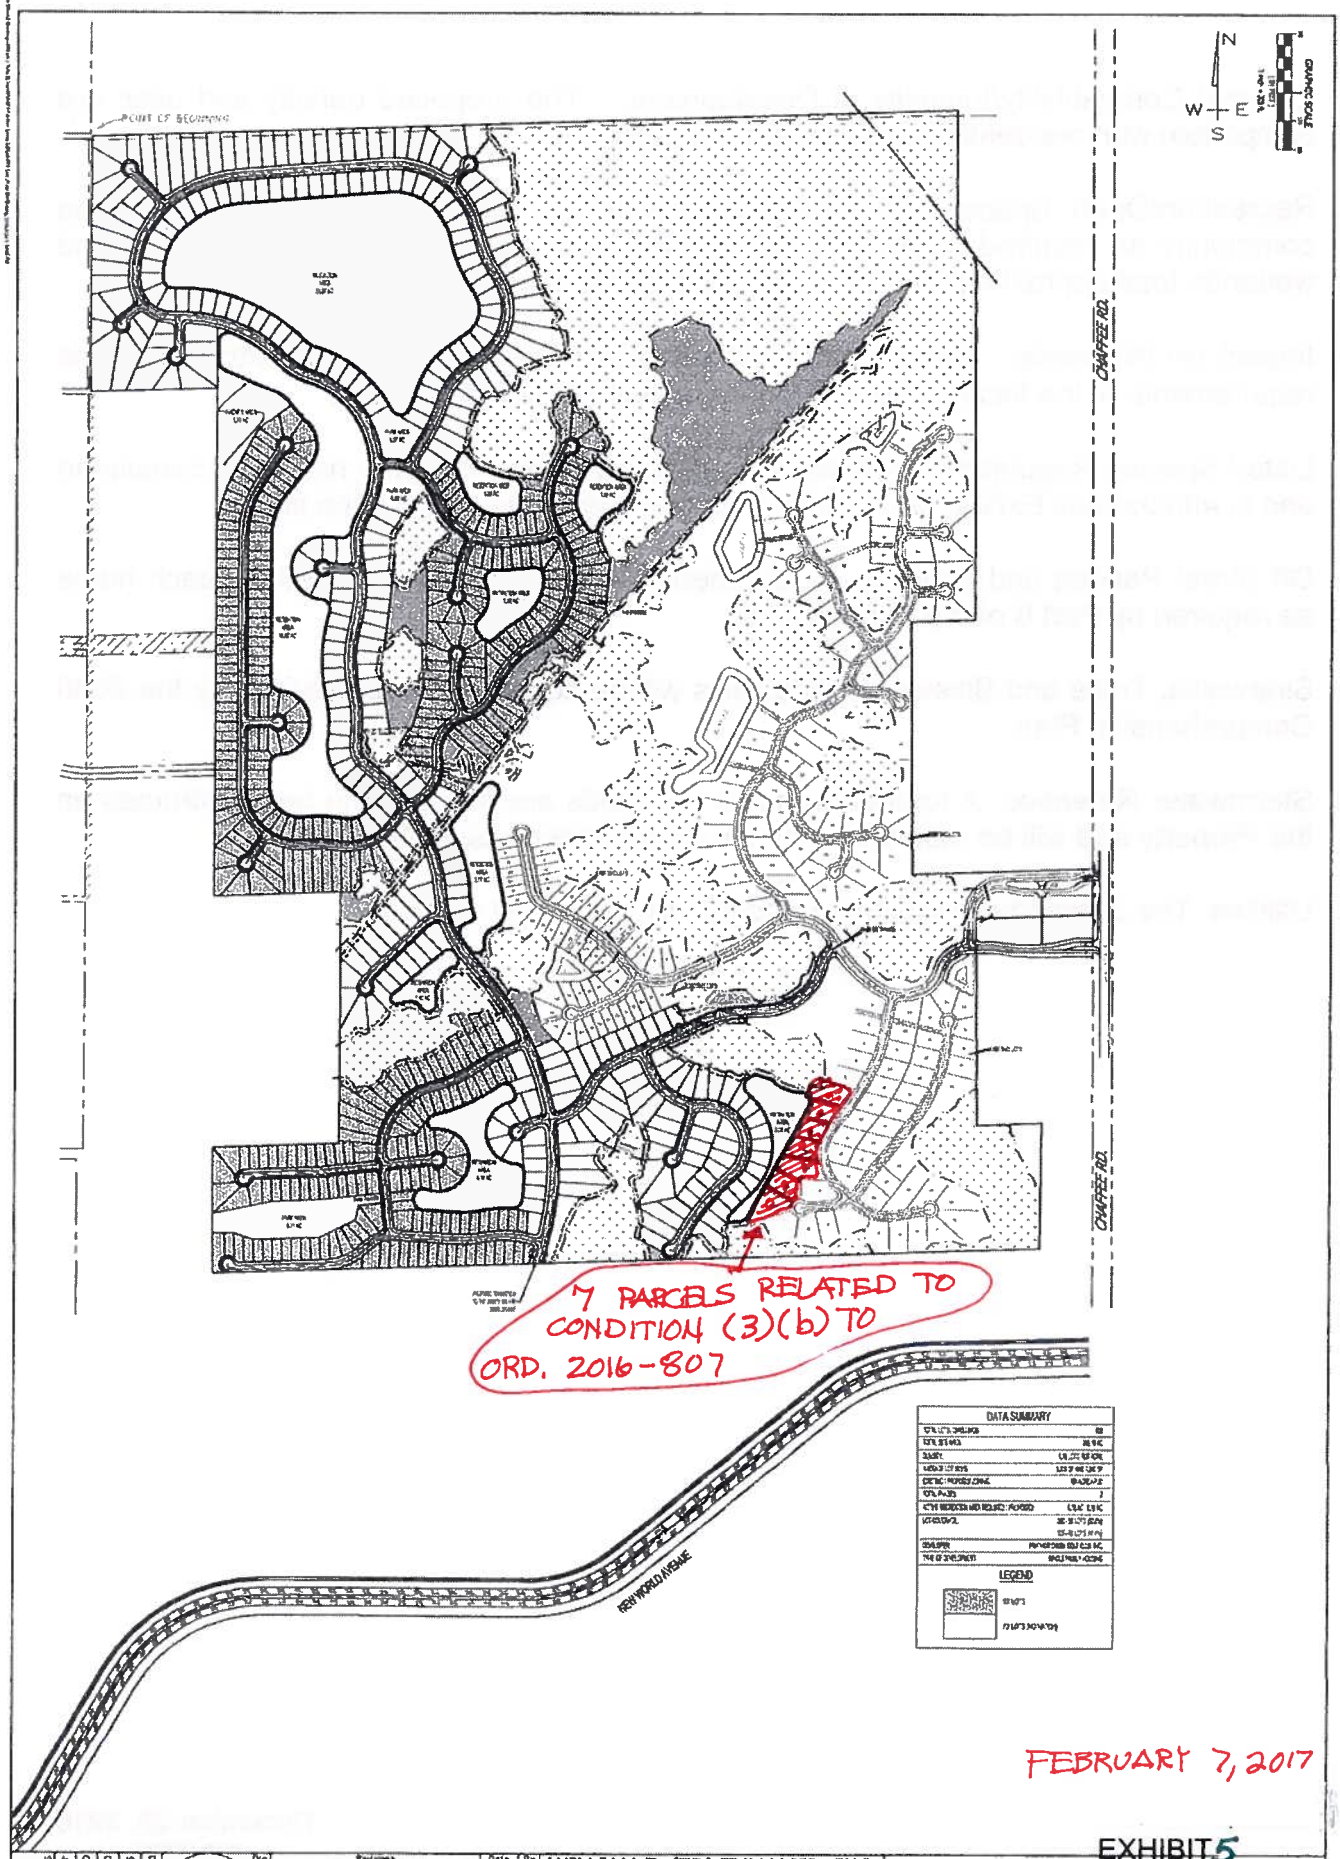

FEBRUARY 7, 2017

EXHIBIT 5
Page 1 of 1

Sheet P1	Job 14-005	Checked By WET	Drawn WES	Scale 1"=300'	Date 10-03-16	No	Revisions / Date / By

WILLIAM E. (ED) TULLY III., INC.
(904) 824-6371; Fax: (904) 824-9305
Consulting Civil Engineer, FL Reg. P.E.# 36191
10625 Quail Ridge Drive - Ponte Vedra, FL 32081
Certificate of Authorization # 4576

PANTHER CREEK UNITS 3A AND 3B
WEST SIDE OF CHAFFEE ROAD, JUST SOUTH OF I-

PRELIMINARY SKETCH PLAN

NOT RELEASED FOR CONSTRUCTION