June 29, 2018
Exhibit 4
Page 1 of 1

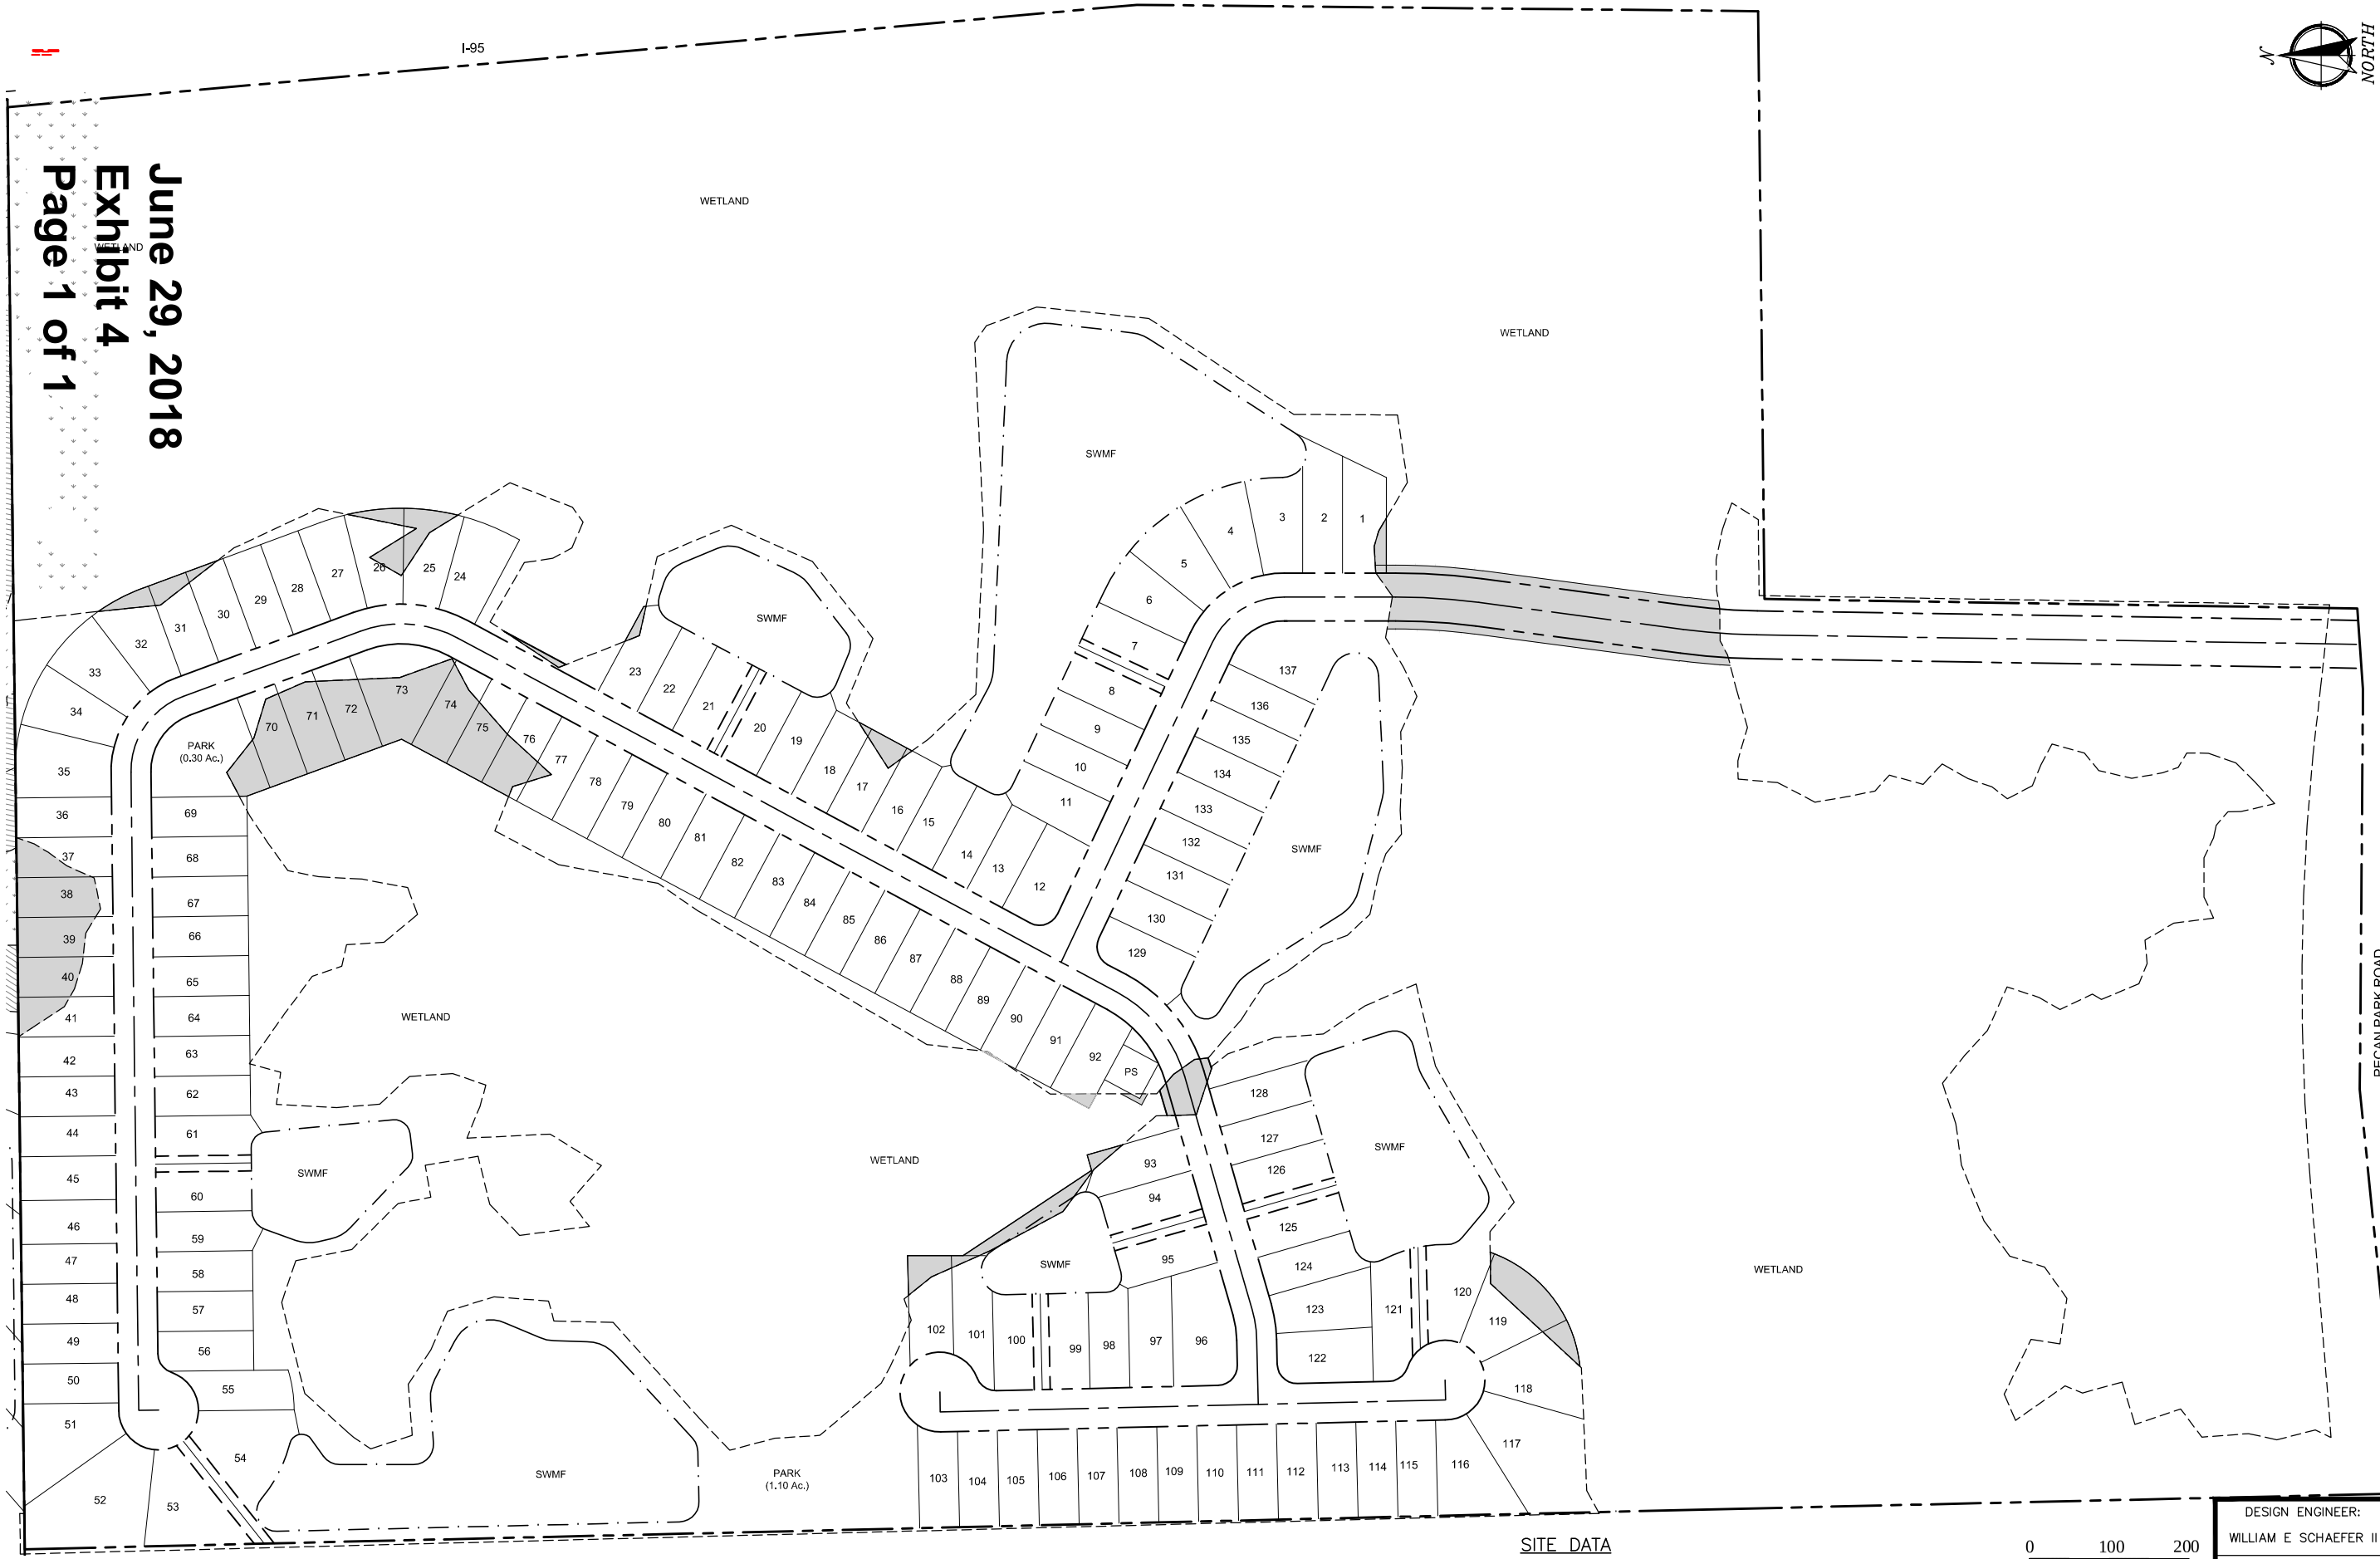

SITE DATA

137 – 50'X110'(MIN) LOTS

WETLAND IMPACTS ONSITE = 2.54 AC ±

0 100 200

NOTES:
1. BOUNDARY DIGITIZED FROM PLAN SUPPLIED BY CLIENT.
2. WETLANDS PROVIDED BY ESI.

DESIGN ENGINEER:
WILLIAM E SCHAEFER II
FLORIDA REGISTRATION NUMBER:
40229
SEAL

DOMINION ENGINEERING GROUP, INC.
PLANNERS AND ENGINEERS
4348 SOUTHPOINT BLVD, SUITE 204, JACKSONVILLE, FLORIDA 32216
TEL: 904-854-4500 C.A. NUMBER: 26821 FAX 904-854-4505
www.dom-eng.com

PECAN PARK ROAD SITE
FOR
LENNAR HOMES, LLC

PRELIMINARY LAYOUT 5

REVISIONS

PLOT DATE:
DRAWN BY: GWM
DESIGNED BY: MsB/GWM
CHECKED BY: WES
SCALE: AS NOTED
JOB NO.:
© LATEST DATE HEREON
SHEET NO.
C5
OF ___

Z:\General Civil\Lennar\Pecan Park Road\Cadd\concept\Layout 5.dwg Jun 26, 2018 – 2:57pm