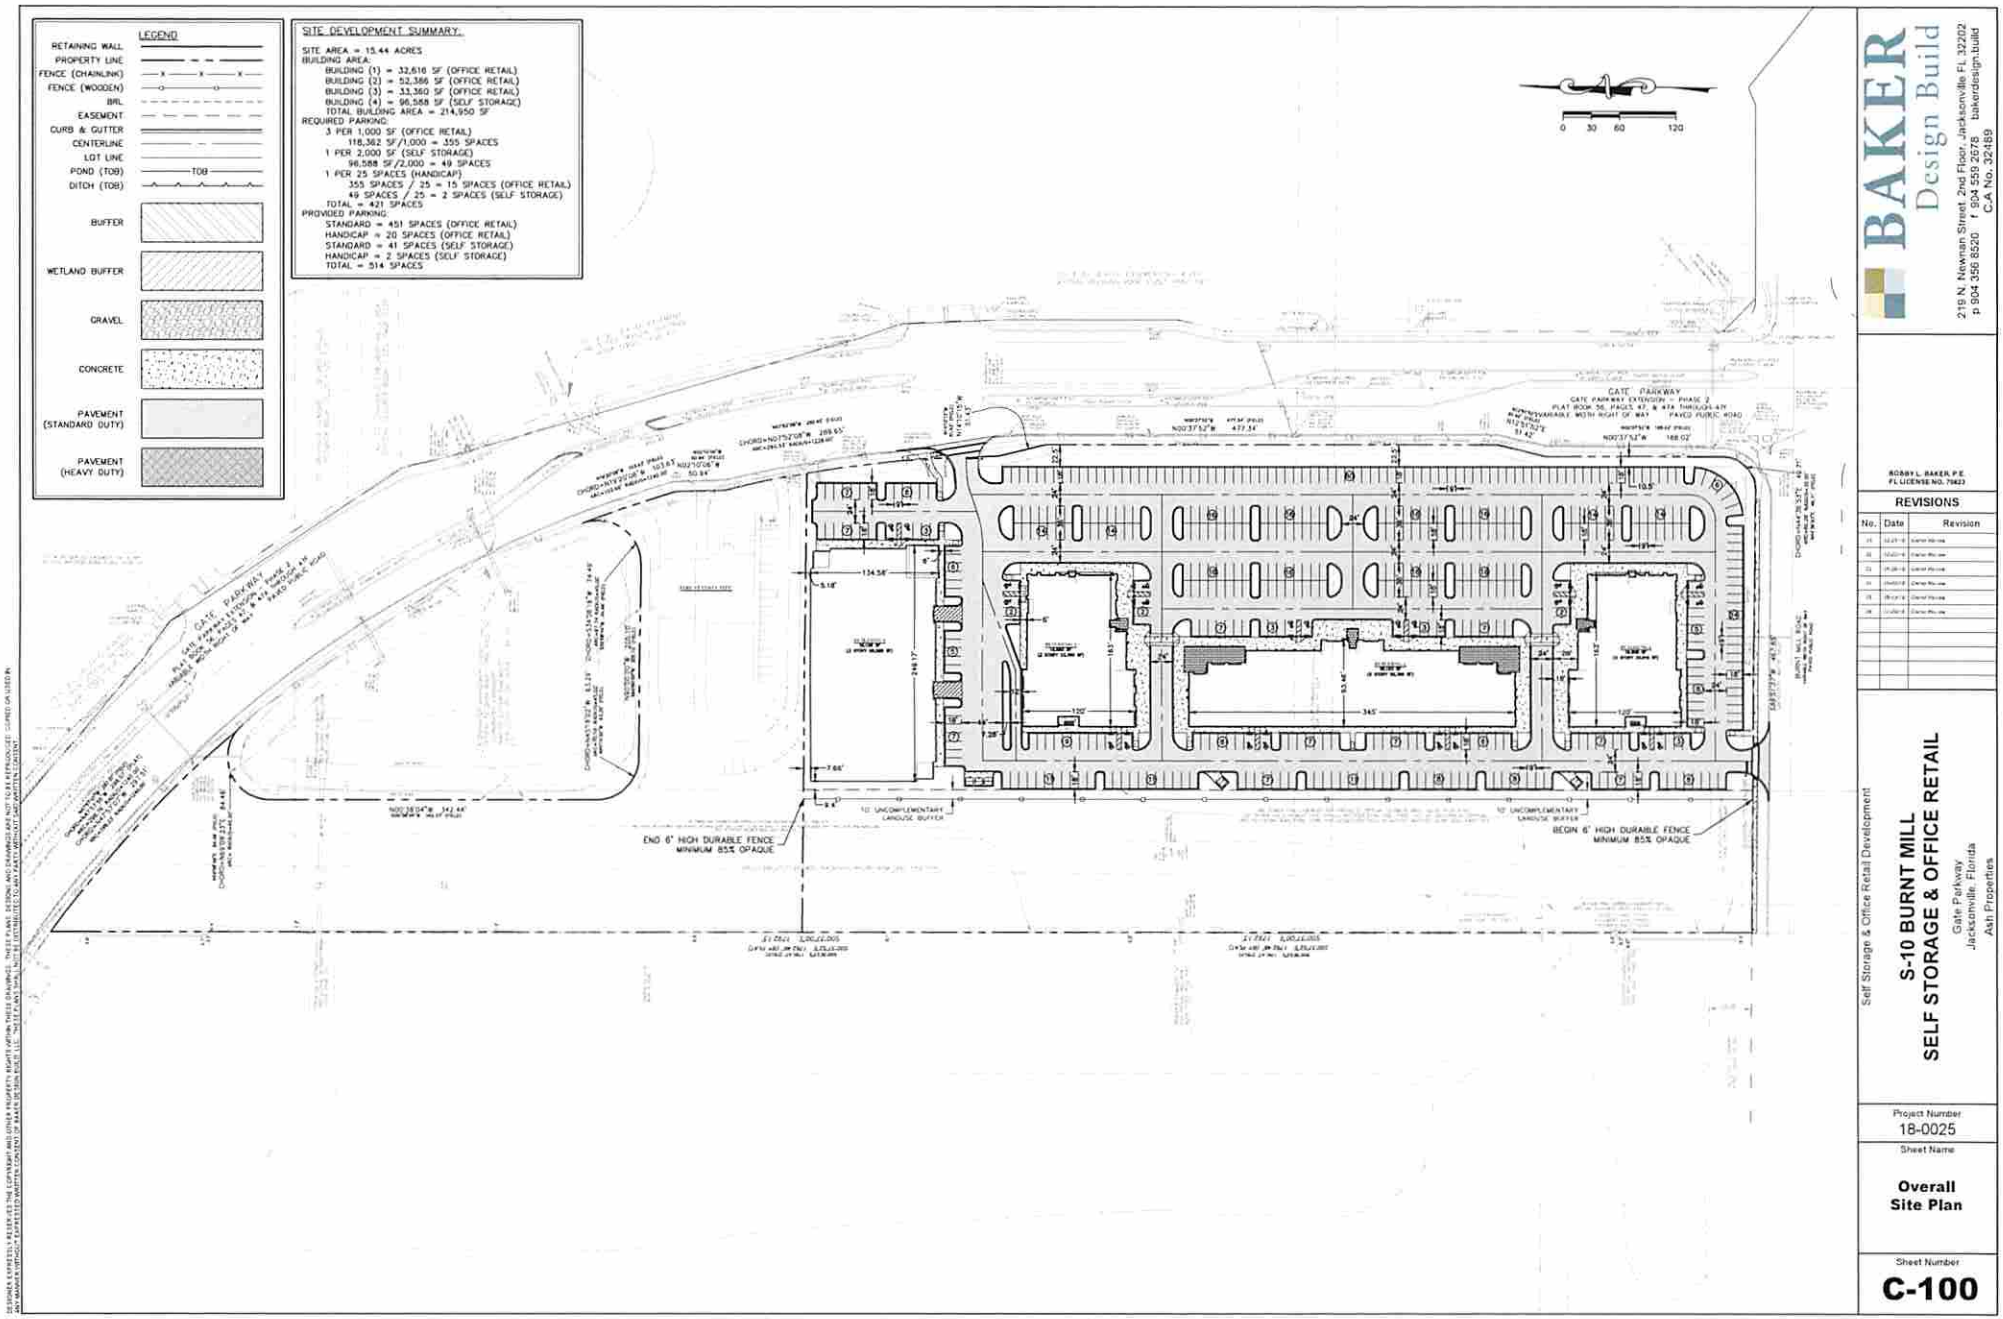

BAKER Design Build
219 N. Newnan Street 2nd Floor Jacksonville FL 32202
p 904 356 8520 f 904 559 2678 bakerdesign.build
C.A No. 32489

ROBBY L. BAKER P.E.
FL LICENSE NO. 79823

REVISIONS

No.	Date	Revision

Self Storage & Office Retail Development

S-10 BURNT MILL
SELF STORAGE & OFFICE RETAIL

Gate Parkway
Jacksonville, Florida
Ash Properties

Project Number
18-0025

Sheet Name
Overall Site Plan

Sheet Number
C-100

DESIGNER EXPRESSLY RESERVES THE COPYRIGHT AND OTHER PROPERTY RIGHTS IN THESE DRAWINGS. THESE PLANS, DESIGNS AND DRAWINGS ARE NOT TO BE REPRODUCED, CHANGED OR USED IN ANY MANNER WHATSOEVER WITHOUT THE EXPRESS WRITTEN CONSENT OF BAKER DESIGN BUILD LLC. THEY ARE NOT TO BE ASSIGNED TO ANY THIRD PARTY WITHOUT THE PRIOR WRITTEN CONSENT OF BAKER DESIGN BUILD LLC. THIS IS A LEGAL BINDING AGREEMENT.

Revised Exhibit 4

August 7, 2018