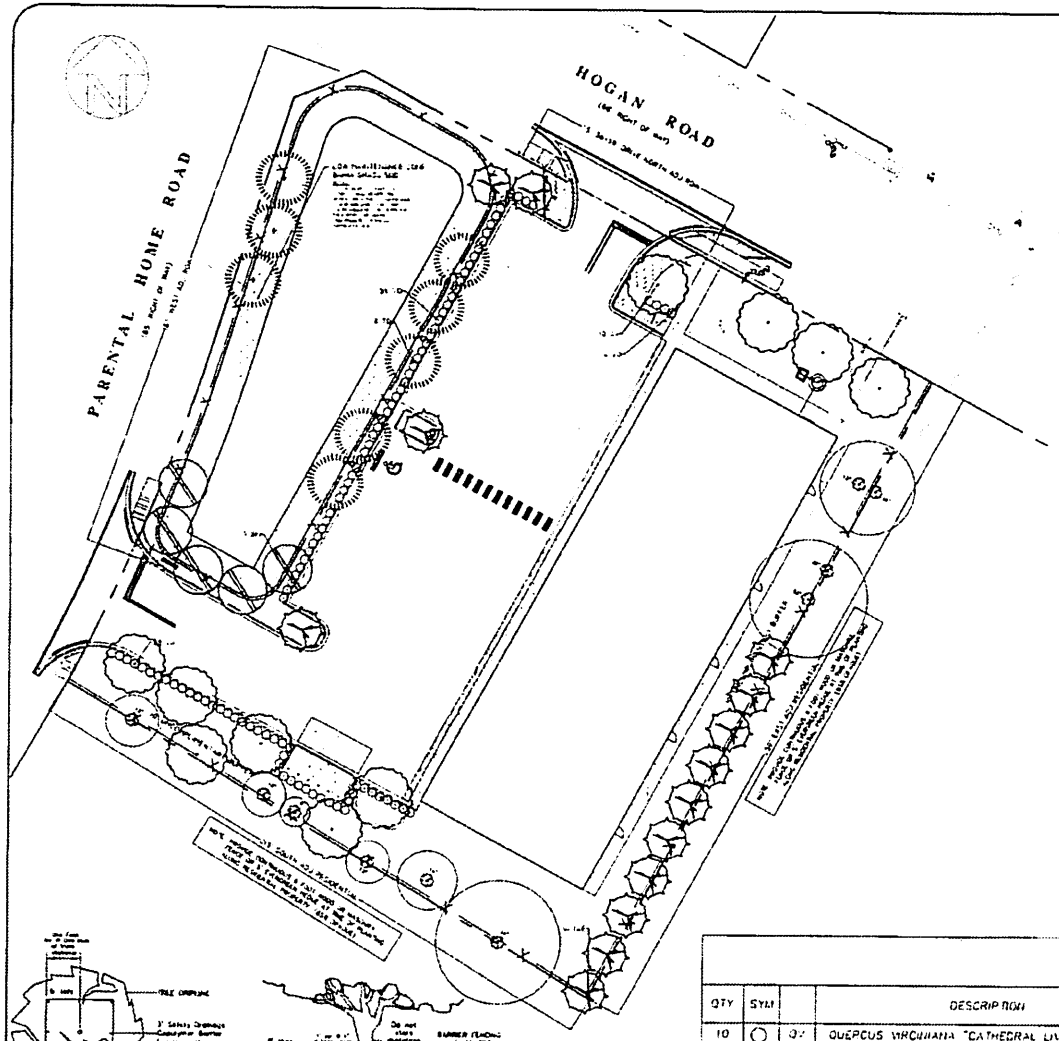

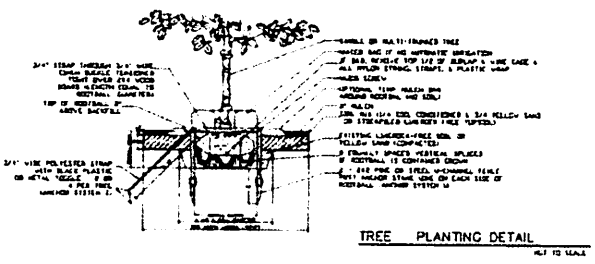

TREE PLANTING DETAIL

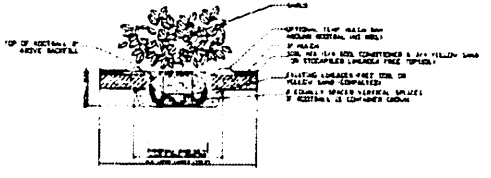

SHRUB PLANTING DETAIL

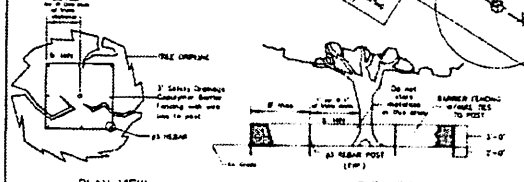

TREE PROTECTION FENCING DETAIL

THE TREE PROTECTION BARRICADE SHALL BE AT LEAST THREE (3) FEET HIGH. THE BARRIER SHALL CONSIST OF EITHER WOOD FENCE, WITH 2X4 POSTS PLACED A MAXIMUM EIGHT (8) FEET APART, WITH A 2X4 MINIMUM TOPRAIL OR 3 TEMPORARY ORANGE MESH FENCE, OR OTHER SIMILAR BARRIER WHICH WILL LIMIT ACCESS TO PROTECTED AREA.

THE BARRICADE SHALL BE AT LEAST ONE FOOT IN DIAMETER FOR EACH INCH OF TRUNK DIAMETER. FOR TREES LESS THAN 12" DBH, THE MINIMUM BARRICADE SHALL BE PLACED AT LEAST SIX (6) FEET AWAY FROM THE BASE OF THE TREE.

TREE BARRICADE APPROVAL OBTAIN CITY APPROVAL OF TREE BARRICADES BEFORE BEGINNING CLEARING OPERATIONS OF ANY SITE DEVELOPMENT.

LANDSCAPE REQUIREMENTS

PROPERTY	FRONTAGE / AREA	GREEN AREA REQUIRED SF	GREEN AREA PROV'D SF	TREES REQ'D / SHADE REQ'D	SHRUBS REQ'D
INTERIOR VUA	15277 SF	1528	2087	4	
1529 x 25 = 38225					45
STREET FRONTAGE					
NORTH	39 LF	390	522		
WEST	187 LF	1870	2500	4	
226 x 75 = 170/3					3
ADJACENT PROPERTY					
SOUTH-RESIDENTIAL	215 LF	2150	3686	9	
EAST-RESIDENTIAL	250 LF	2500	2500	10	
TOTAL		5938	8795	28/14	102

PLANT LIST

QTY	SYM		DESCRIPTION	SIZE	SPACING	SPACING SF	NOTES*	INCHES
10	◯	QV	QUERCUS VIRGINIANA "CATHEDRAL LIVE OAK"	14'-16' x 7'-9', 4" CAL., 6' CT. MATCHED	AS SHOWN		N, FYH, FF, WW	40
14	⊗	IAE	ILEX X ATTENUATA "EAGLESTON HOLLY"	14'-16' x 5'-6', 6" CAL., 4' CT. MATCHED	AS SHOWN		FYH, FF, WW, OHE	84
5	○	BN	BETULA NIGRA "RIVERBIRCH"	16-18' x 7-9', 4 TRK.@3' CAL., MATCHED	AS SHOWN		N, FYH, FF, WW	60
8	○	TD	TAXODIUM DISTICHUM "BALD CYPRESS"	14'-16' x 7-9', 3" CAL., 6' CT. MATCHED	AS SHOWN		N, FYH, FF, WW	40
							TOTAL	224
98	○	VO	VIBURNUM OBOVATUM "'IS SCHILLER' VIBURNIUM"	18" x 18", FULL, MATCHED	36" OC.		N, FYH, FF, WW	
		SOD	PASPALUM NOTATUM "ARGENTINE BAHIA" - TSA FREE (WEED FREE)					

SOD ALL 4:1 SLOPES OR GREATER, 10' FROM EOP AND ALL DISTURBED ROW. COORDINATE FURTHER GRASSING WITH GENERAL CONTRACTOR

SELECTED SOD SPECIES MEETS ALL CURRENT LANDSCAPE AND IRRIGATION REQUIREMENTS. ANY VARIABLE WILL REQUIRE GOVERNMENT APPROVAL

*PLANT LIST LEGEND: N-NATIVE, FYH- FLORIDA YARDS & NEIGHBORHOODS 2006, FF- FLORIDA FRIENDLY, WW- WATER WISE 2006, OHE - JEA OVERHEAD ELECTRIC (ACCEPTABLE PLANT LIST)

48 HOURS BEFORE YOU DIG CALL SUNSHINE 1-800-432-4770 #3 DE LAW RULES

JANET O. WHITMILL, R.L.A., INC.
LANDSCAPE ARCHITECTURE
PHONE (904) JACKSONVILLE, FL 32241

Exhibit 5
Page 1 of 1

RCW WAREHOUSE
PARENTAL HOME AND HOGAN
JACKSONVILLE, FLORIDA

LANDSCAPE PLAN
05.29.18

REV	DATE	DESCRIPTION
1	8/8/18	COJ 1ST SET COMMENTS

JOB NO. 15118
DRAWN: DHM
CHECKED: JOW
SCALE: 1:20

L-1
DRAWING NO.