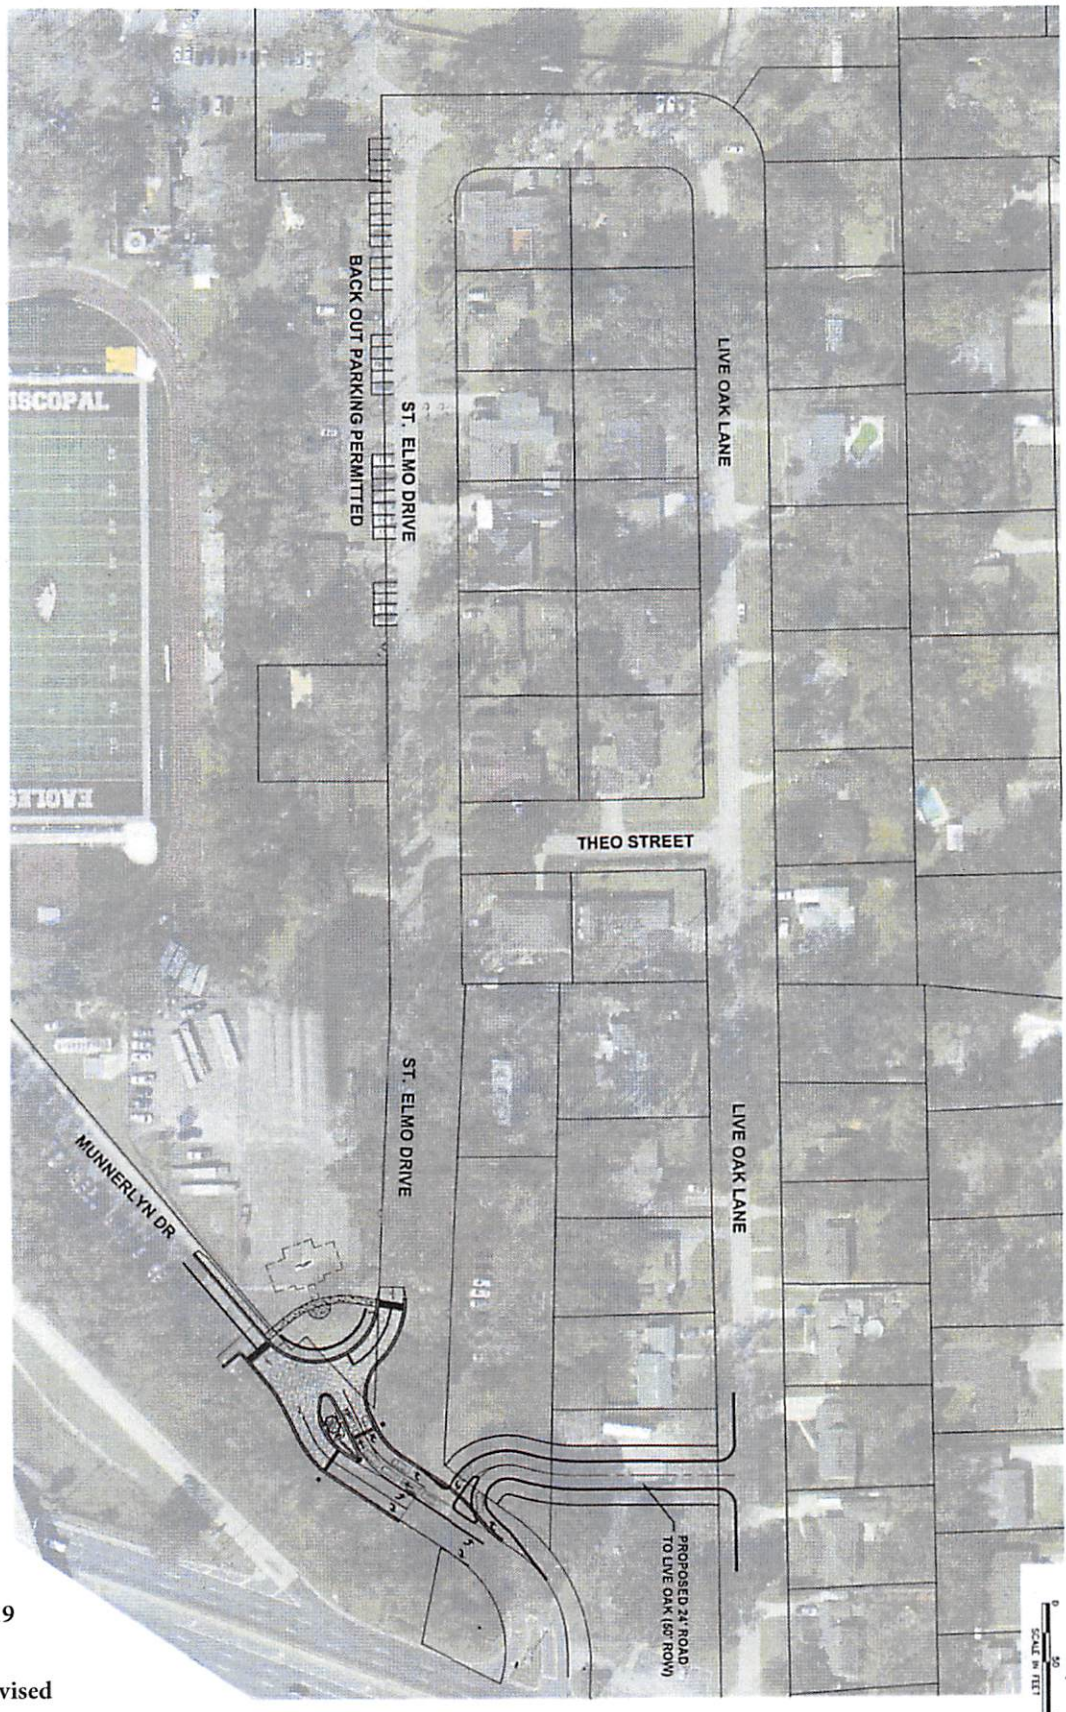

3/12/19

Revised

Exhibit 5
Page 1 of 1

2-A	ALMOND ENGINEERING CONSULTING CIVIL ENGINEERS 6277 DUPONT STATION COURT E., SUITE 1 JACKSONVILLE, FL 32217 (904) 306-0162 PHONE (904) 306-2185 FAX	EPISCOPAL SCHOOL OF JACKSONVILLE 4455 ATLANTIC BOULEVARD JACKSONVILLE, FLORIDA 32207	ST. ELMO ROADWAY MODIFICATION EXHIBIT	AE JOB NO. 17-23 DESIGN EJA DRAWN LM CHECKED EJA START DATE SEP. 2017 PLOT DATE 2-20-2019	EPISCOPAL	Date / Revision	ERIC J. ALMOND, P.E. FL# 59246

NOT FOR CONSTRUCTION, NOT FOR BIDDING - FOR REGULATORY REVIEW ONLY.