EXHIBIT E

Site Plan

August 13, 2013

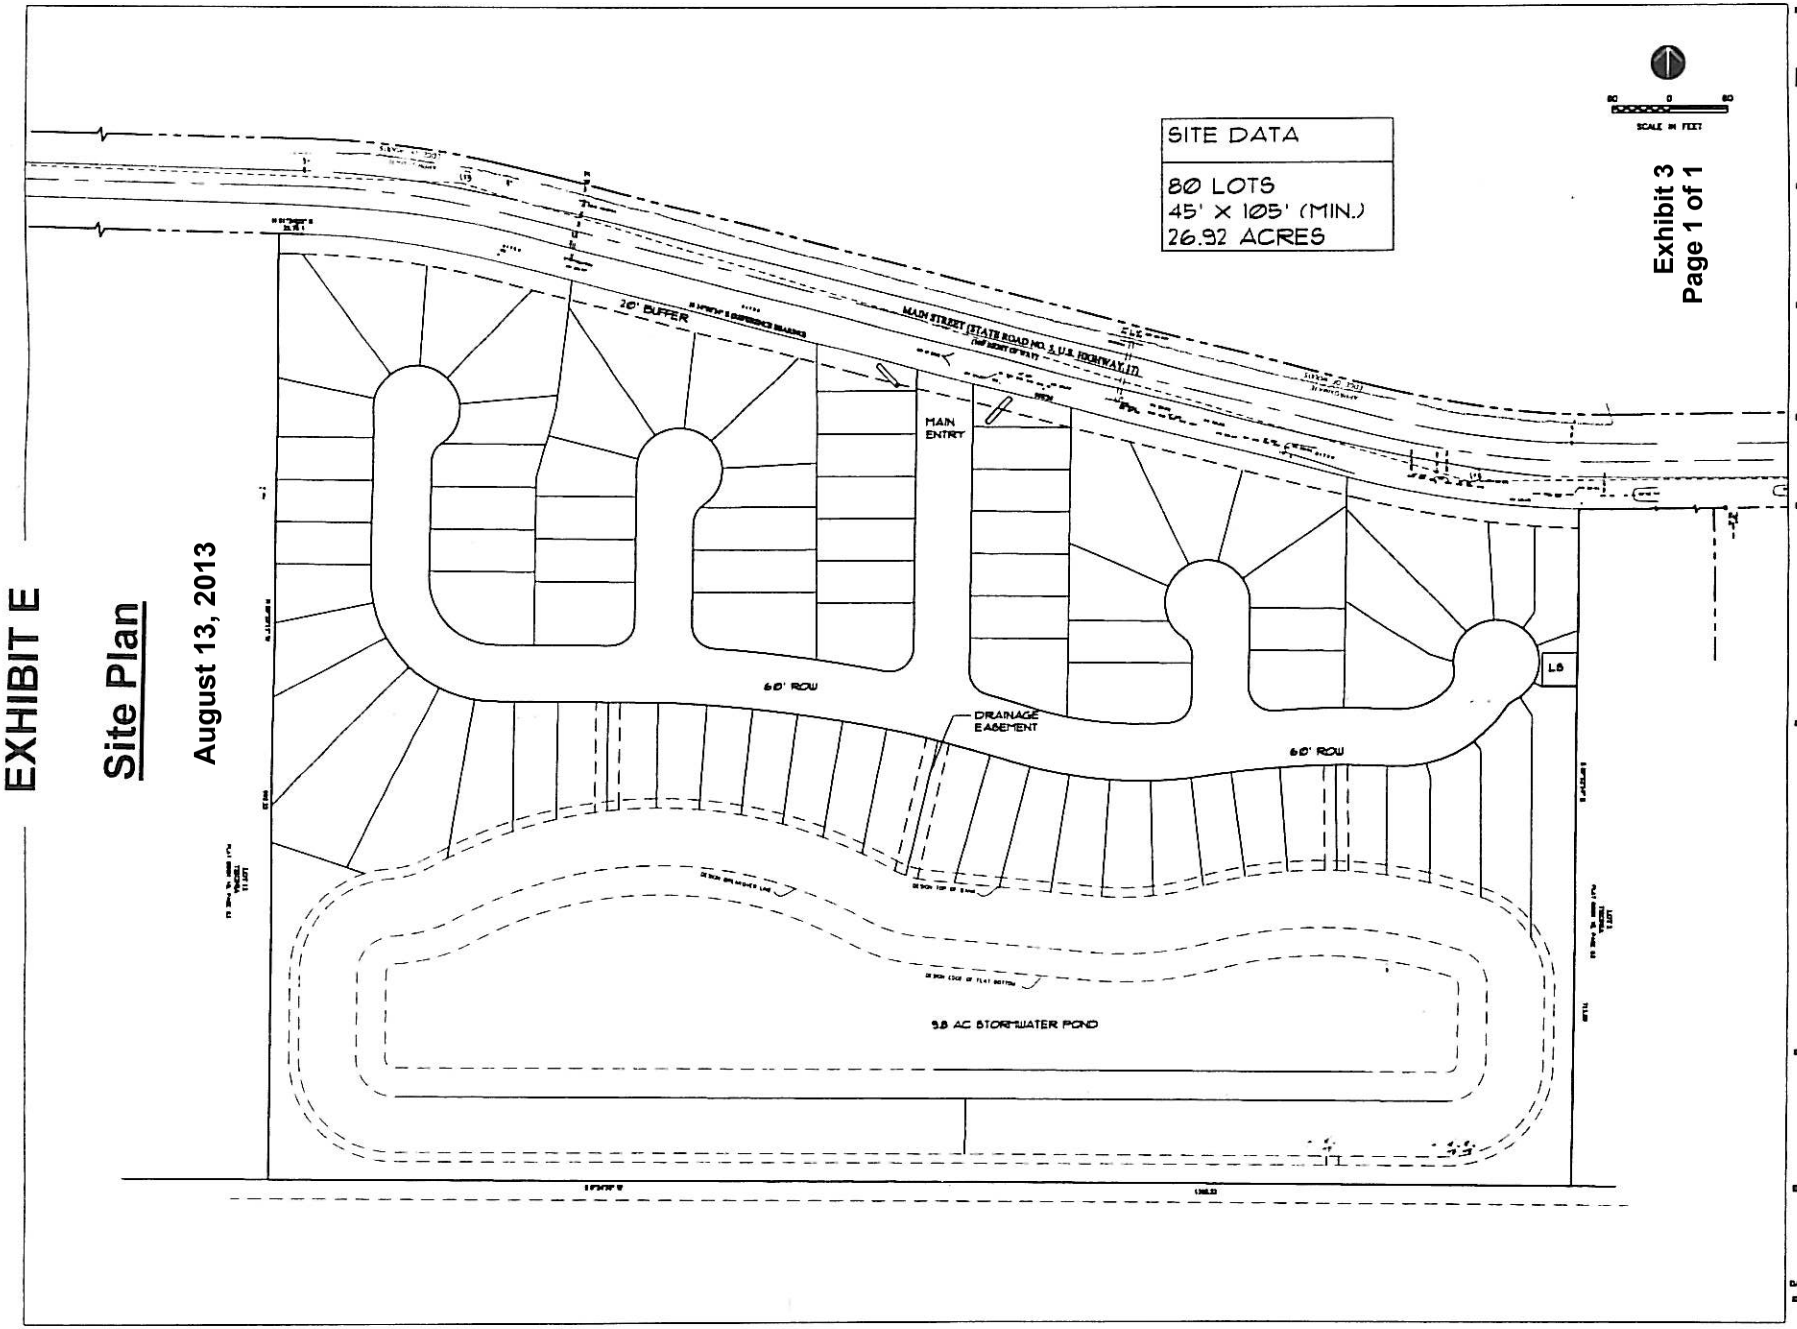

Prosser Hallock
PLANNERS & ENGINEERS

MAIN STREET
II

DATE : JULY 2, 2013
PROJECT NO. :
DESIGNED BY : TJM
DRAWN BY : TJM
SCALE : AS NOTED

No.	Date	Revision
1	7.2.13	DRAFT REVIEW

THIS DRAWING NOT RELEASED FOR CONSTRUCTION UNLESS SO NOTED ABOVE

SHEET TITLE

CONCEPTUAL SITE PLAN

2

DATE: