EXHIBIT E

4-13-16

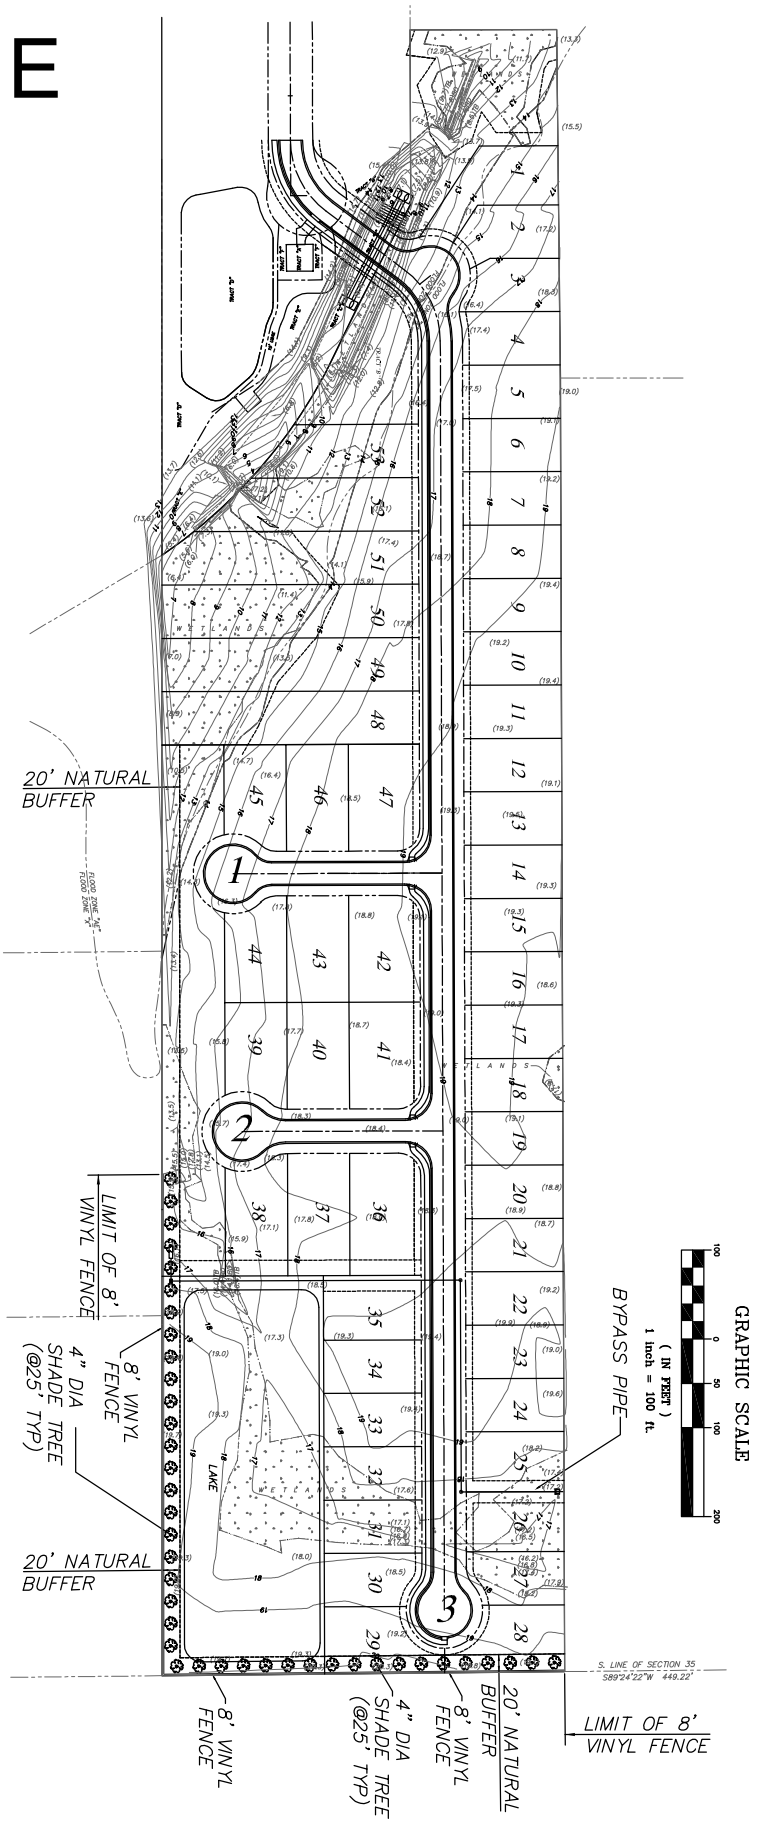

SHEET 1 OF 1	DWG. NO. 1	FILE:	ROUEN COVE PH2 FOR: ROUEN COVE, INC DUVAL COUNTY, FLORIDA EXHIBIT E

Hill, Boring & Associates, Inc.
CIVIL ENGINEERS / LAND PLANNERS
7950 BELFORT PARKWAY, SUITE 1600 JACKSONVILLE, FLORIDA 32256
PHONE: (904) 281-1121 FAX: (904) 281-0971
E-MAIL: hbaeng@gmail.com

DESIGNED BY:	VC
DRAWN BY:	BZP
CHECKED BY:	V. CALVERT
SCALE:	
DATE:	APRIL 13, 2016
PROJ. NO.:	

VICTOR N. CALVERT
REGISTERED ENGINEER NO. 47158
CERTIFICATE OF AUTHORIZATION NO. 27570

REVISIONS			
NO.	DATE	DESCRIPTION	BY: