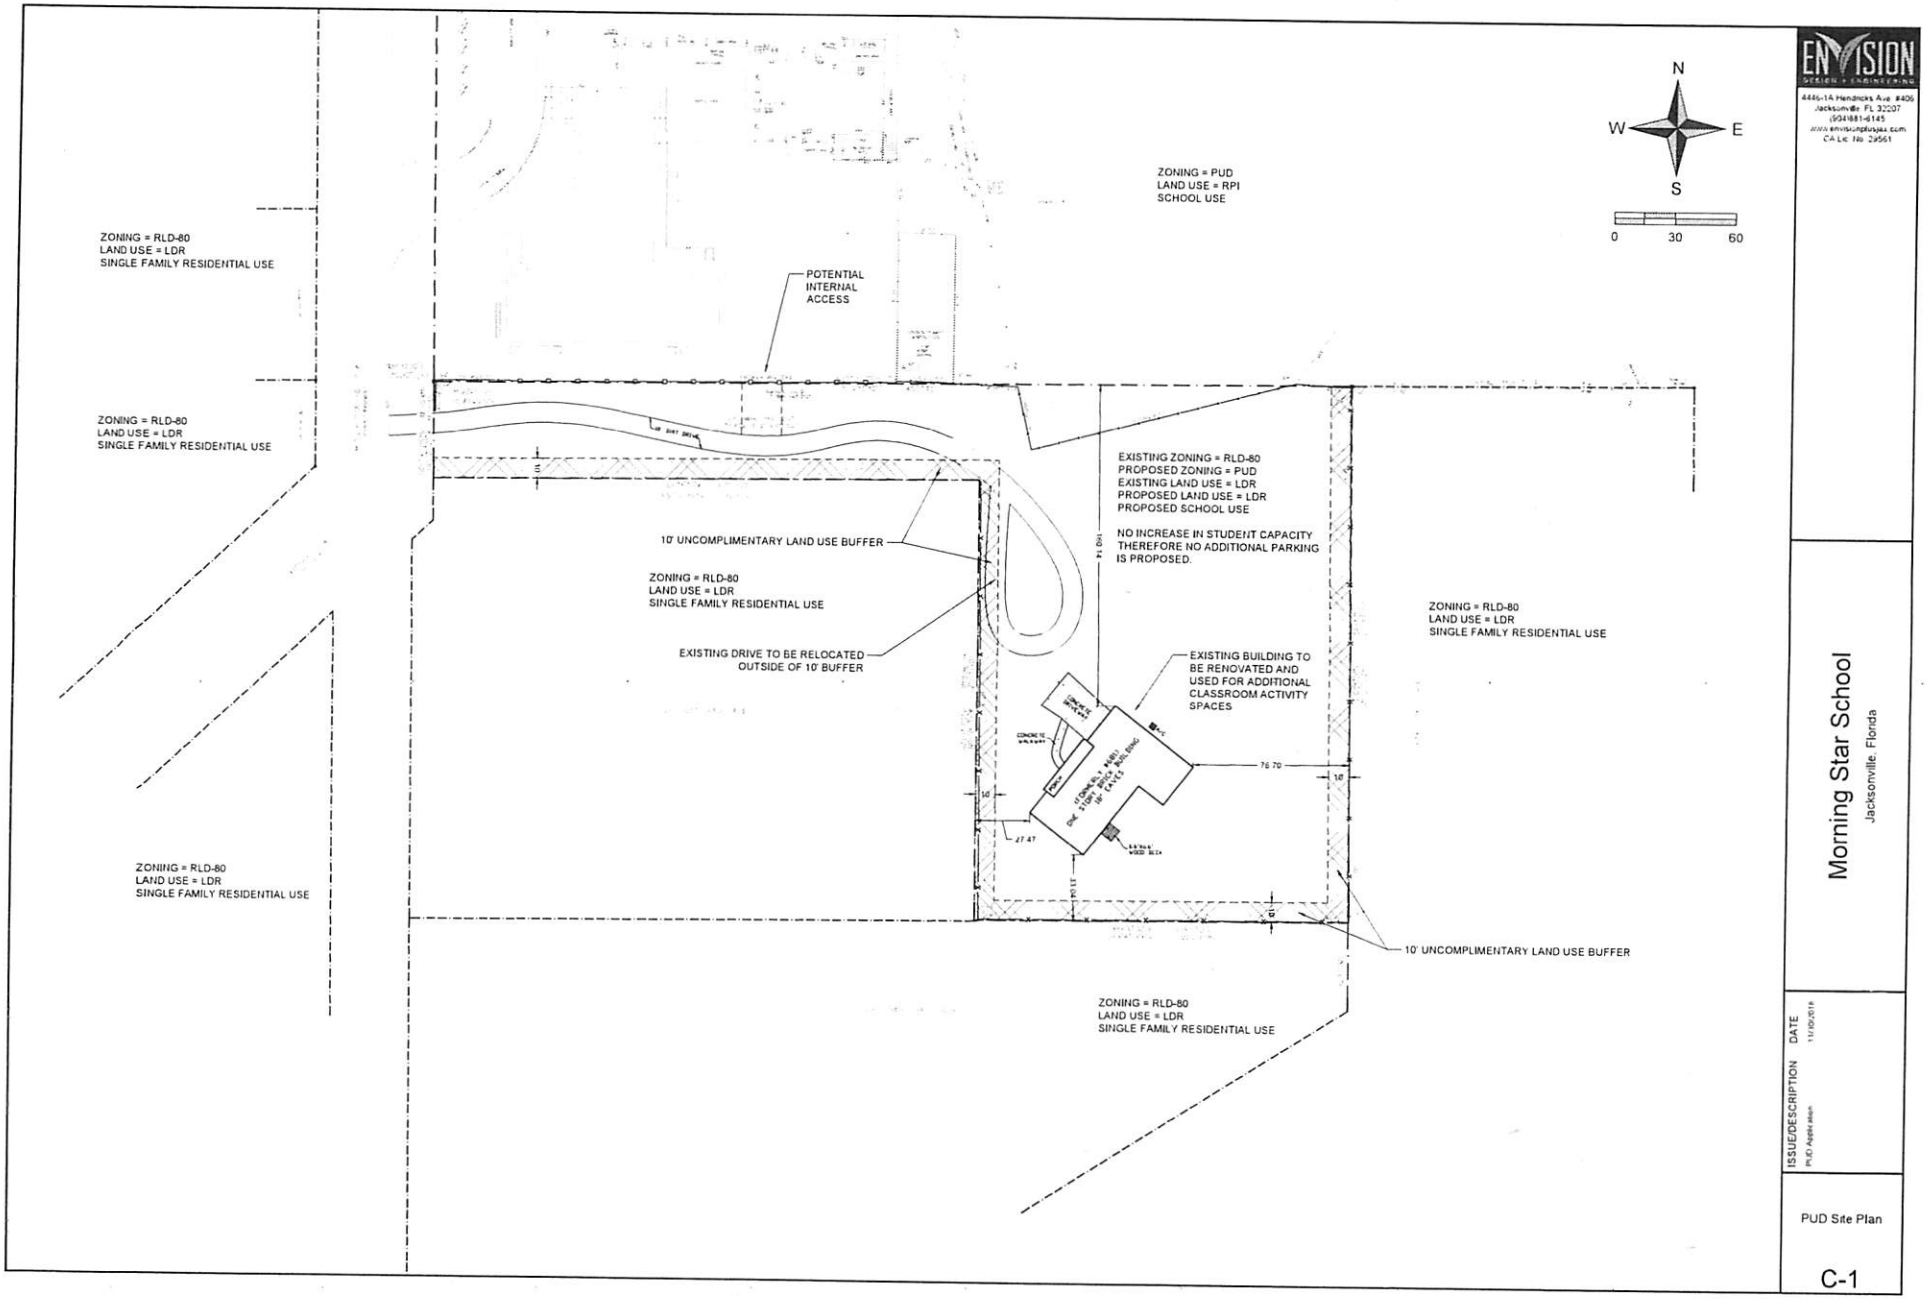

ENVISION
DESIGN + ENGINEERING
4446-14 Hendricks Ave #406
Jacksonville FL 32207
(904)881-6145
www.envisionplusjax.com
CA Lic No 29561

Morning Star School
Jacksonville, Florida

ISSUE/DESCRIPTION	DATE
PUD Application	11/20/2018

PUD Site Plan

C-1

Exhibit 4
Page 1 of 1