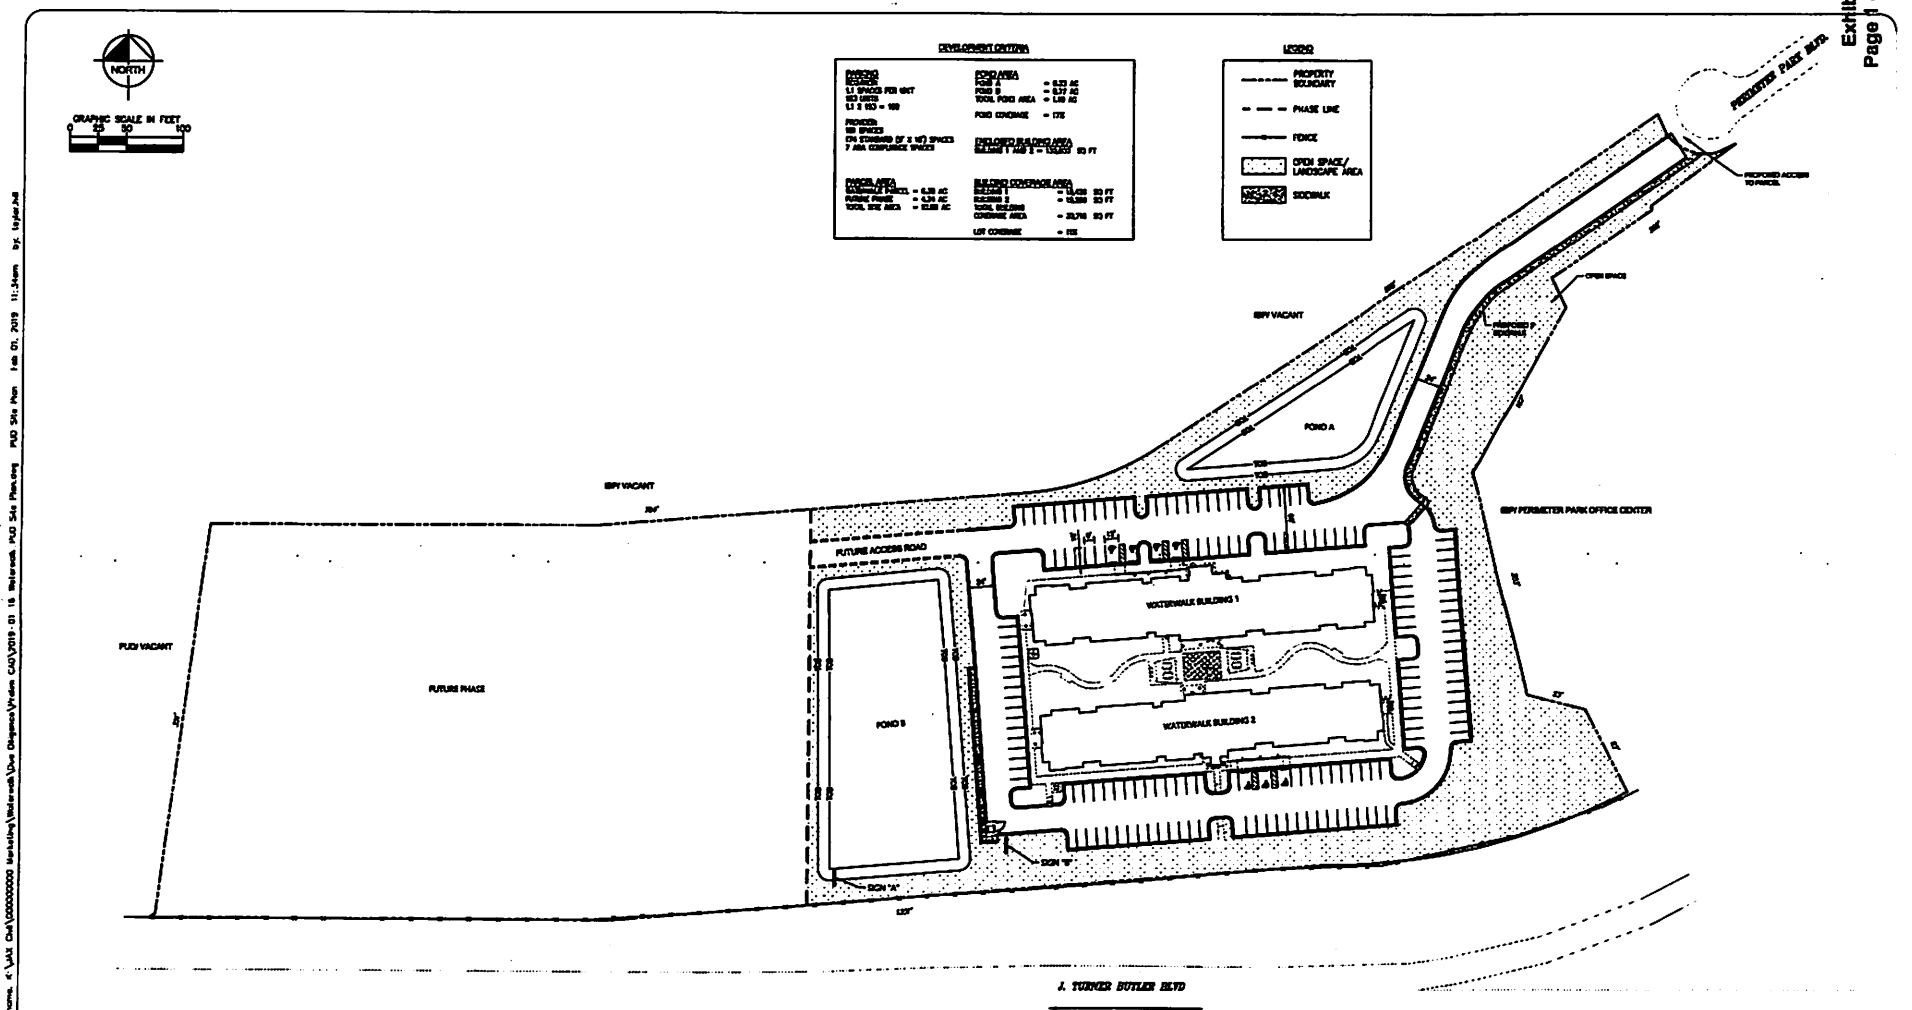

01-29-2019

WATERWALK PUD SITE PLAN

8833 PERIMETER PARK BLVD, JACKSONVILLE, FL

Kimley»Horn

© 2019 KIMLEY-HORN AND ASSOCIATES, INC.
12740 GRAN BAY PARKWAY WEST, SUITE 2350
JACKSONVILLE, FLORIDA 32258
PHONE: 904-828-3900
WWW.KIMLEY-HORN.COM CA 00000696